




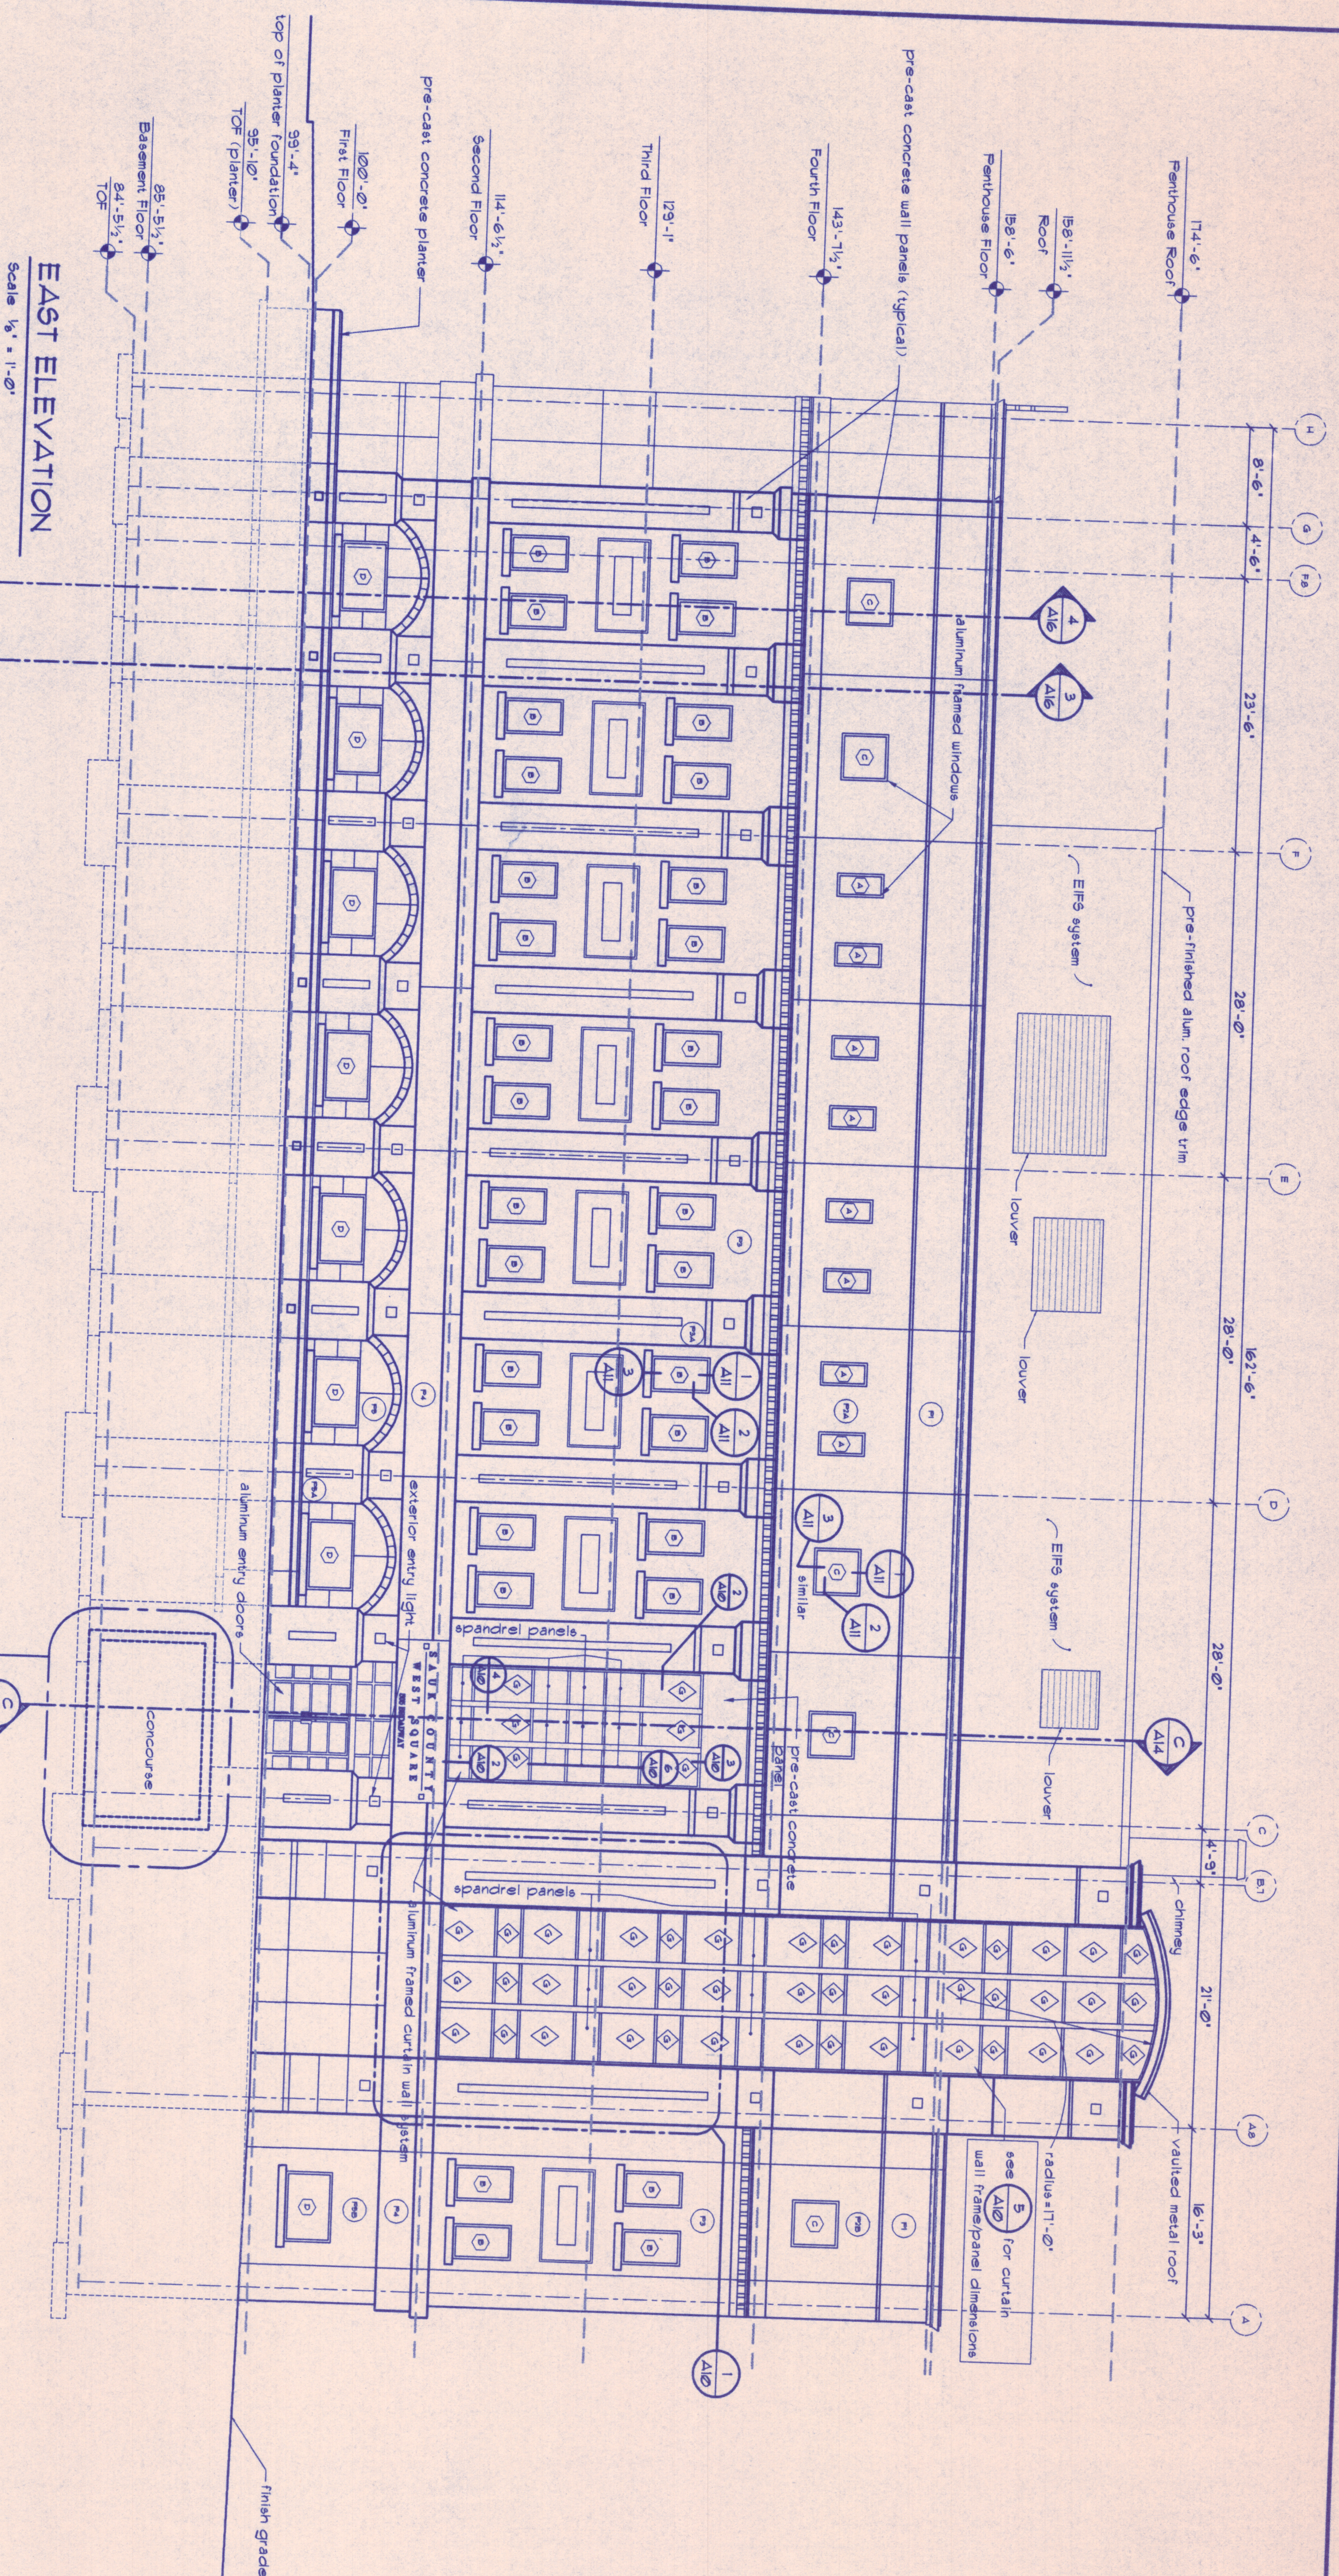


EAST ELEVATION
Scale 1/8" = 1'-0"

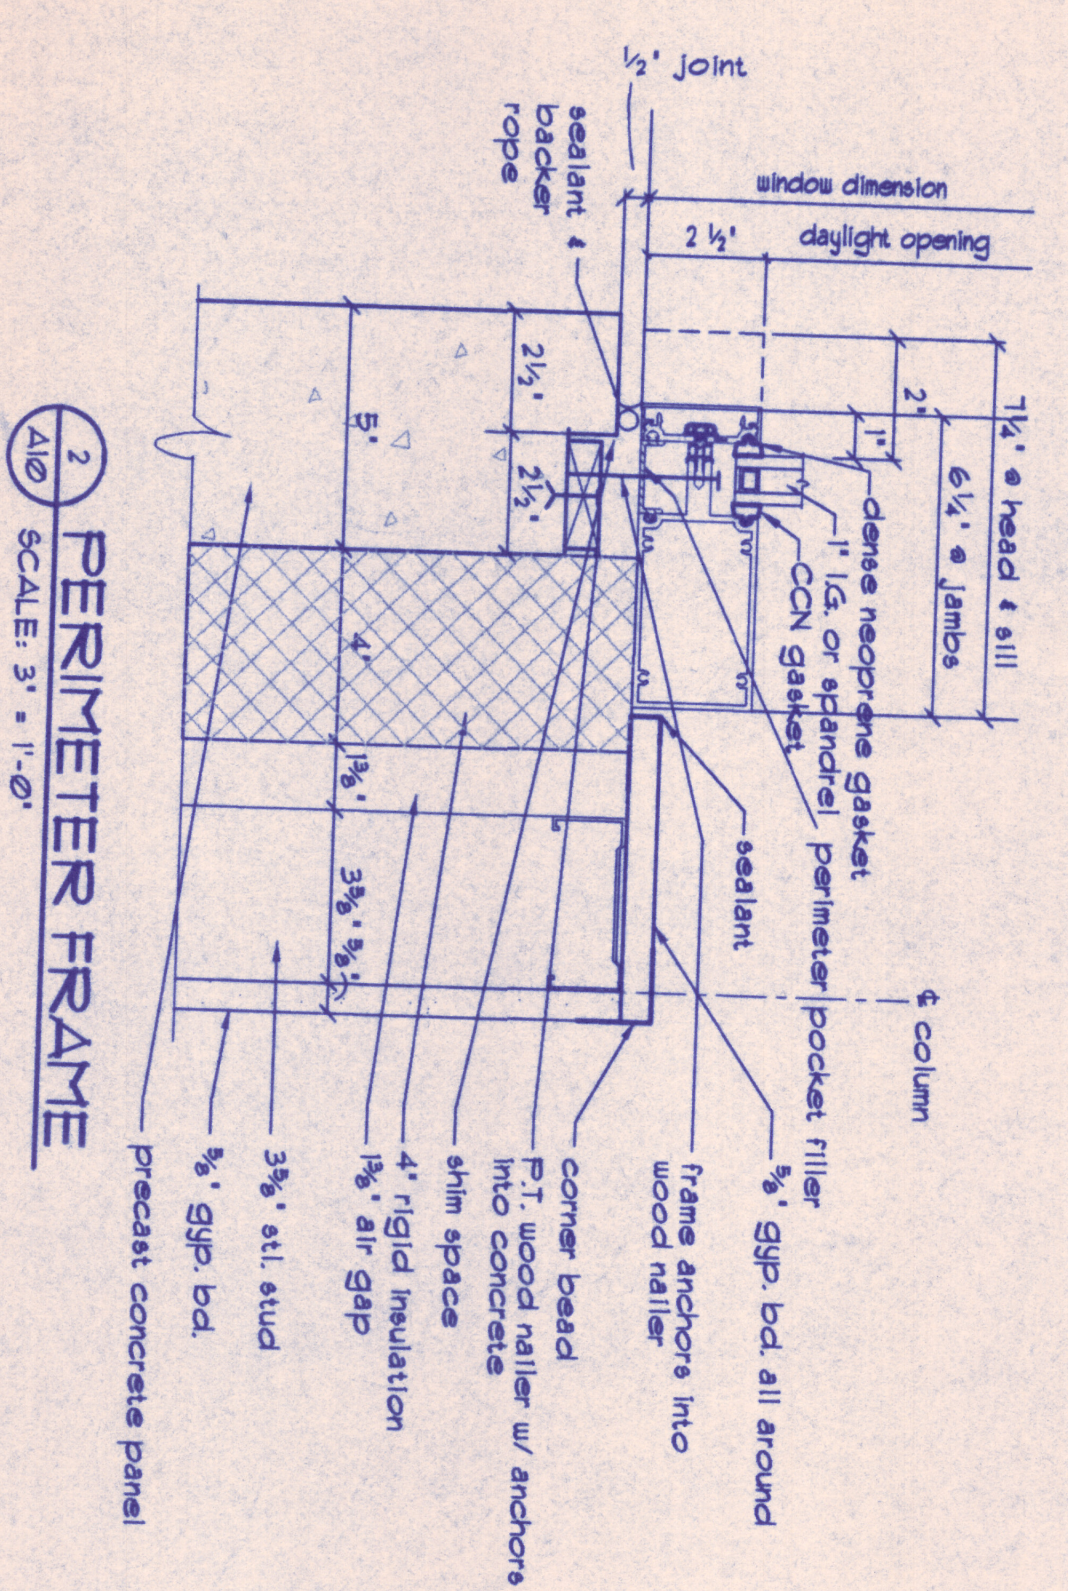


PERIMETER FRAME
Scale 3/4" = 1'-0"

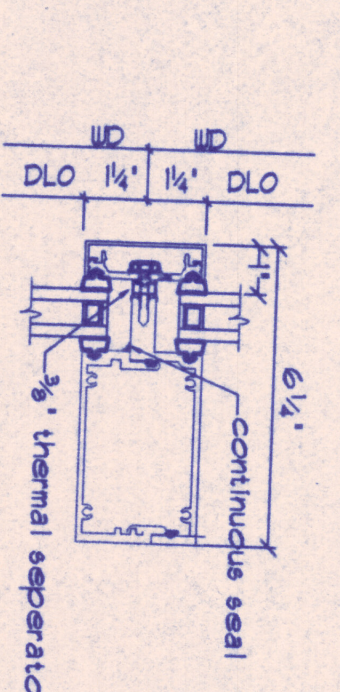


HOR. INTERMEDIATE
Scale 3/4" = 1'-0"

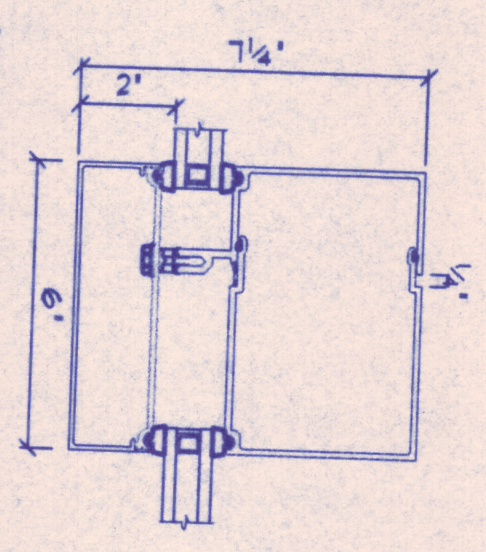


VERT. INTERMEDIATE
Scale 3/4" = 1'-0"

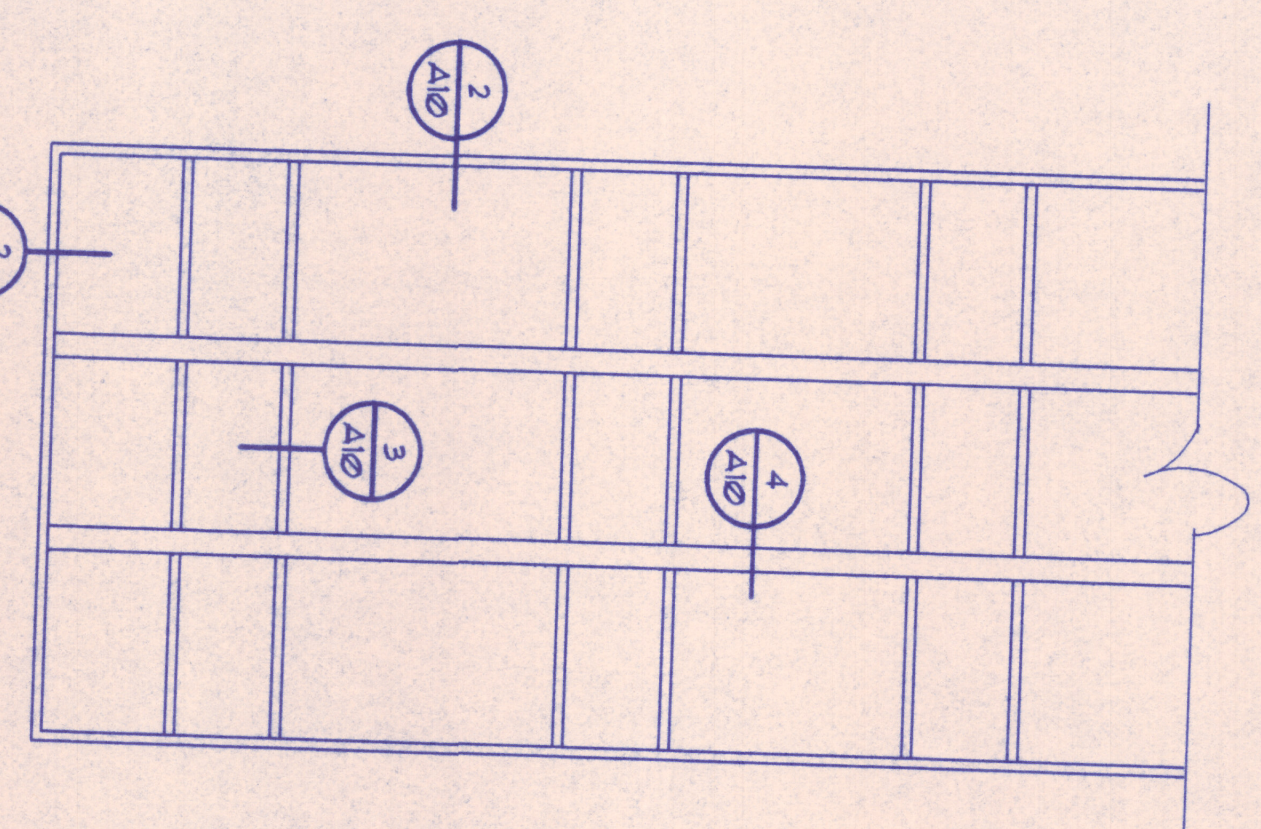

DETAILS-CURTAIN WALL
Scale 1/4" = 1'-0"

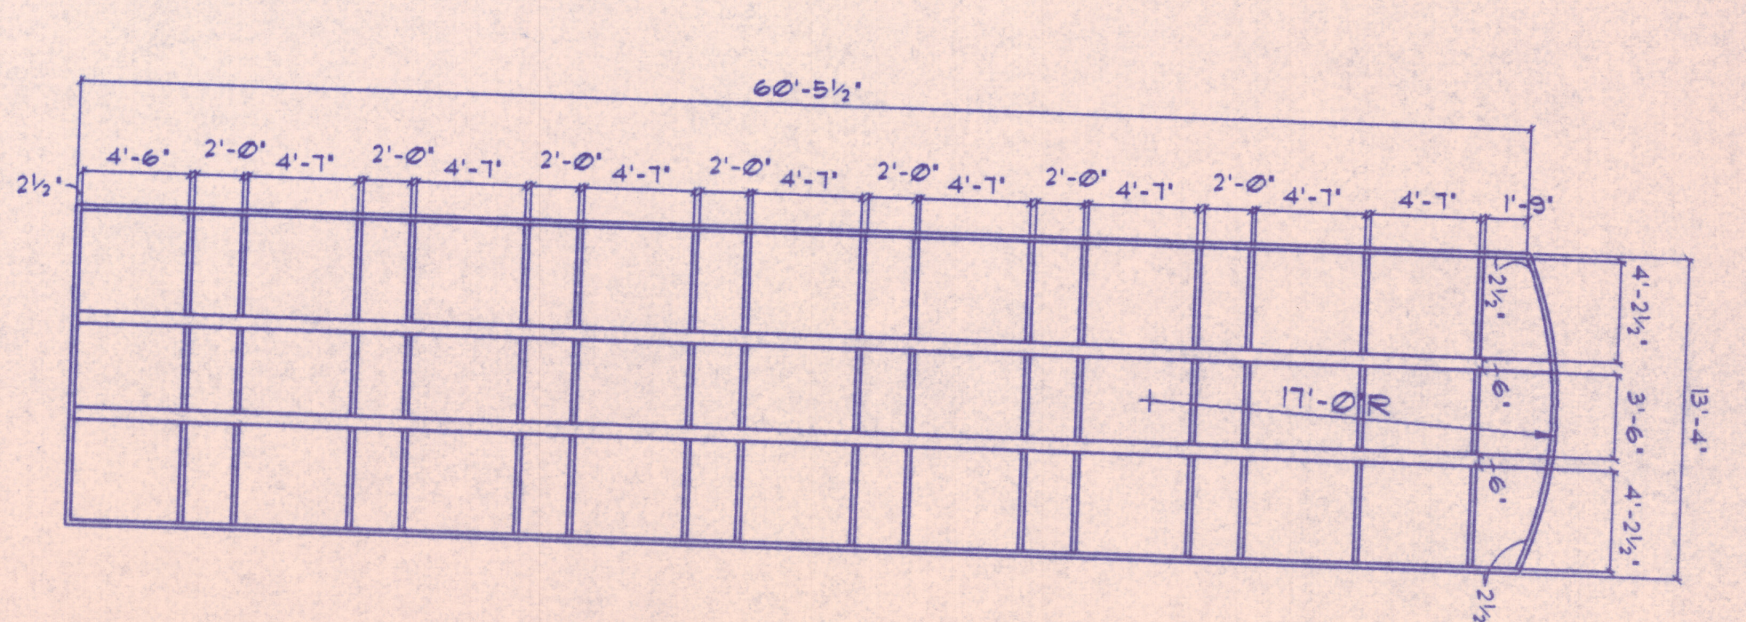

FRAME/PANEL DIMENSIONS
Scale 1/8" = 1'-0"

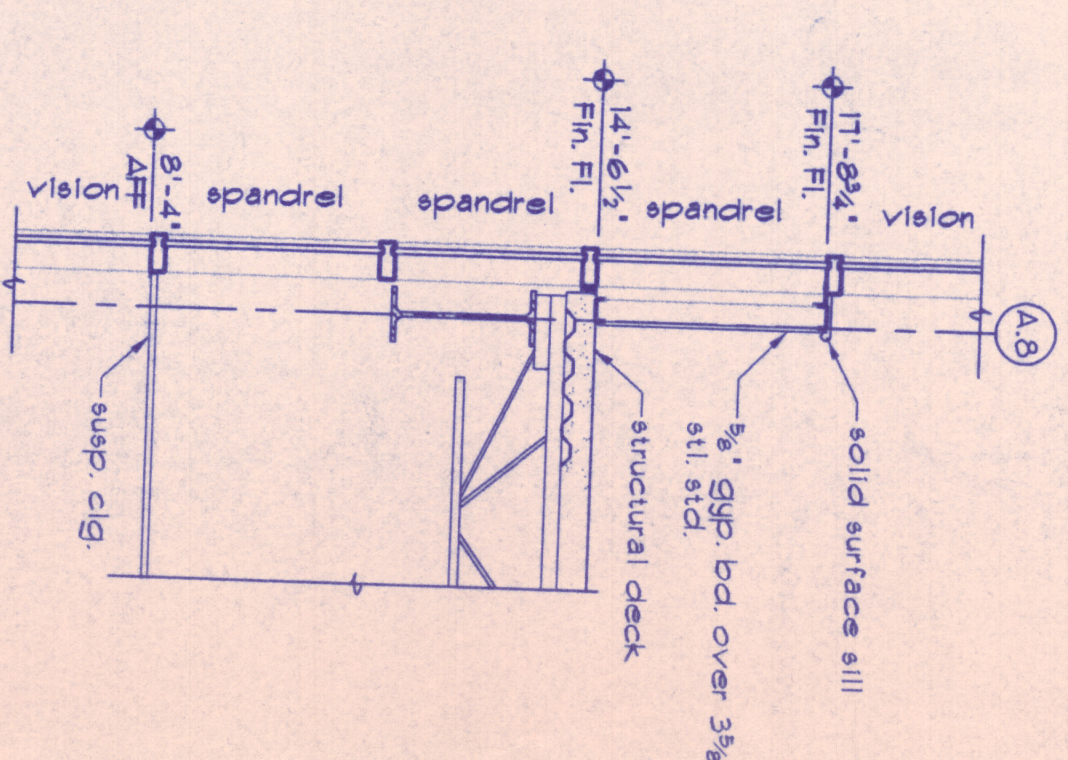

DETAIL OF CURTAIN WALL
Scale 1/4" = 1'-0"

Indicates vision glazing panel.	
EAST ELEVATION	
SAUK COUNTY BUILDINGS	
BARABOO, WI	
WEST SQUARE BUILDING	
VERBICHER	
A S S O C I A T E S	
400 VIKING DR. P.O. BOX 378, OESCHEN, WI 53581	
NO.	REVISIONS
DATE	REMARKS
FILE NO.	FILE NO.
62325EAS	62325EAS
008 NO.	1346259000 10025