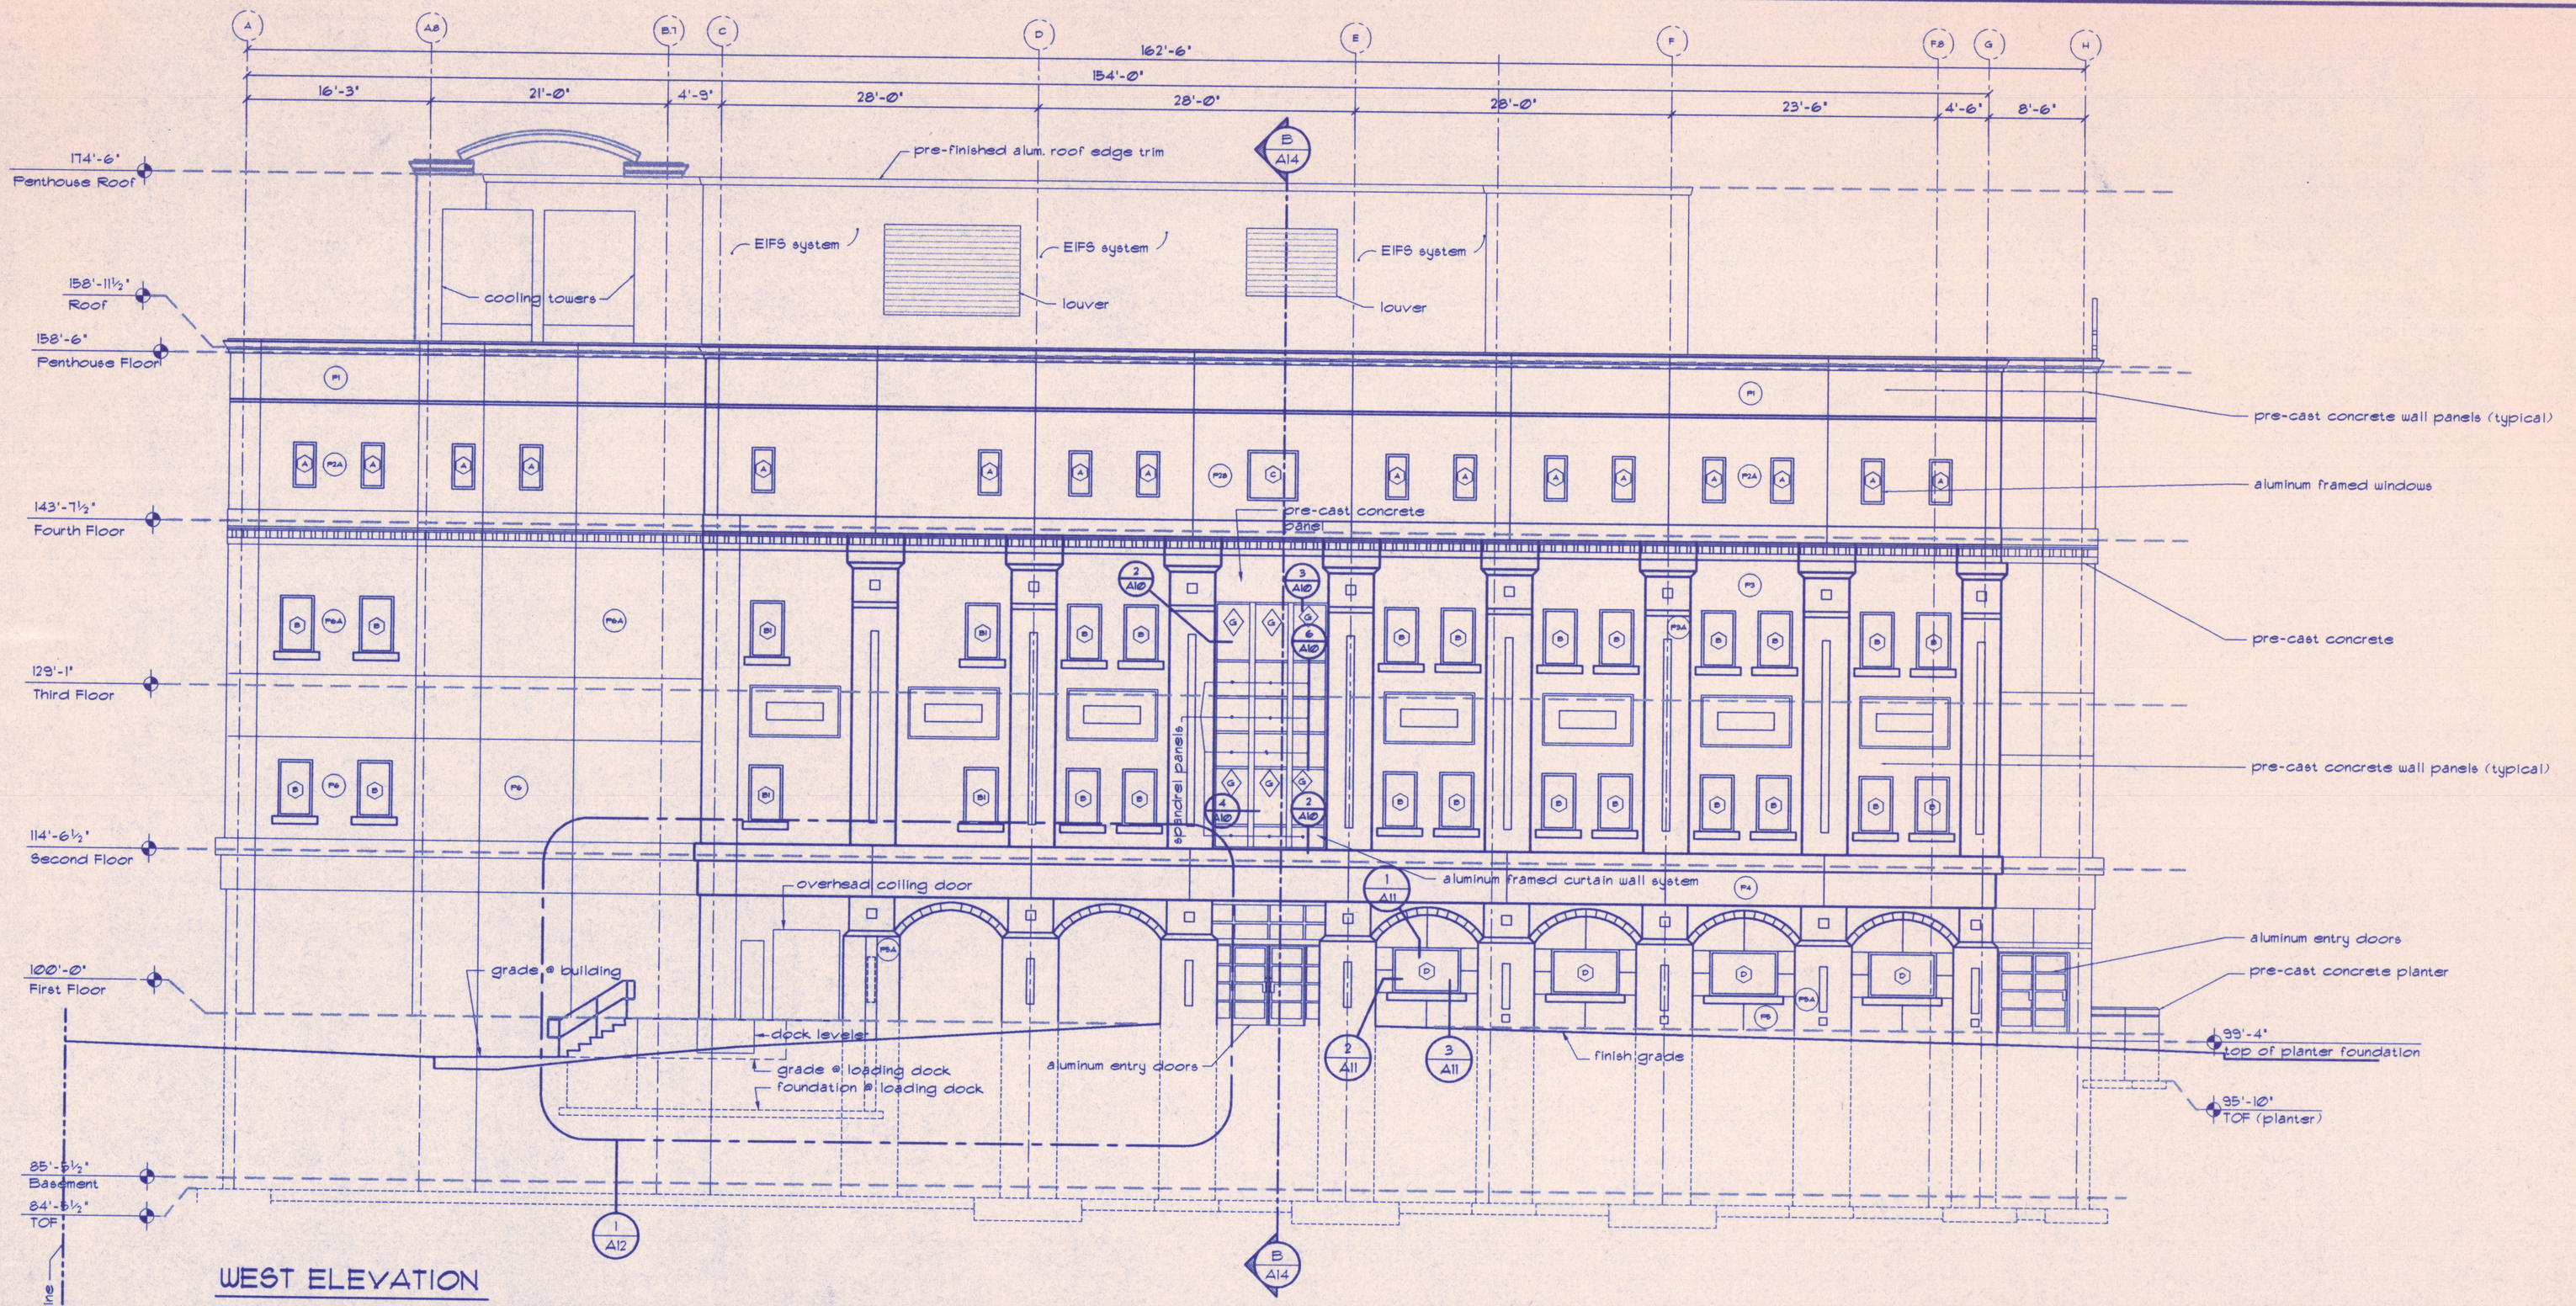

WEST ELEVATION

Scale ⅛" = 1'-0"

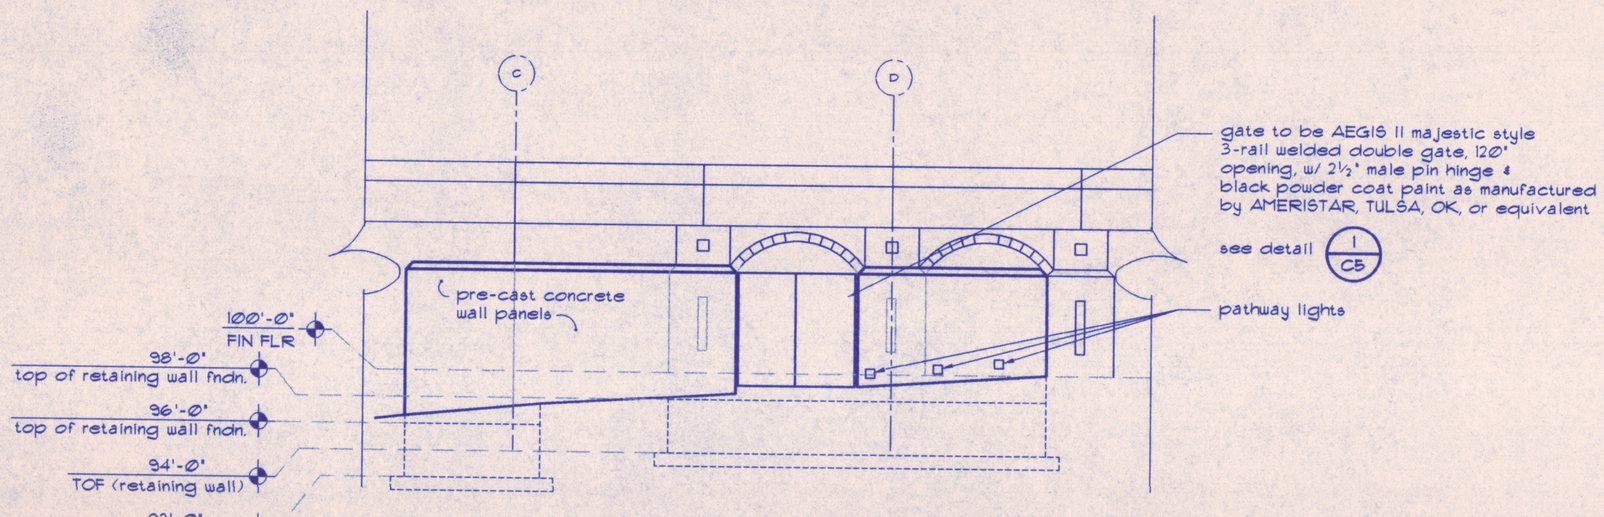

1/A12 ELEVATION - RETAINING WALL

SCALE: ⅛" = 1'-0"

◇ indicates vision glazing panels

WEST ELEVATION

SAUK COUNTY BUILDINGS

BARABOO, WI

WEST SQUARE BUILDING

VIERBICHER ASSOCIATES

400 VIKING DR. · P.O. BOX 379 · REEDSBURG WI 53959 · 608-524-6466

REVISIONS		
NO.	DATE	REMARKS

DRAFTER mer	CHECKED	DATE 9/23/94	SCALE As Noted

FIELD BOOK L625WES FILE NO.

JOB NO. 1946259.00 T005

SHEET 19 OF 95 DWG. NO. A12

D:\ARCHDWG\WEST\SQ\625DWES Thu Sep 22 04:29:32 1994